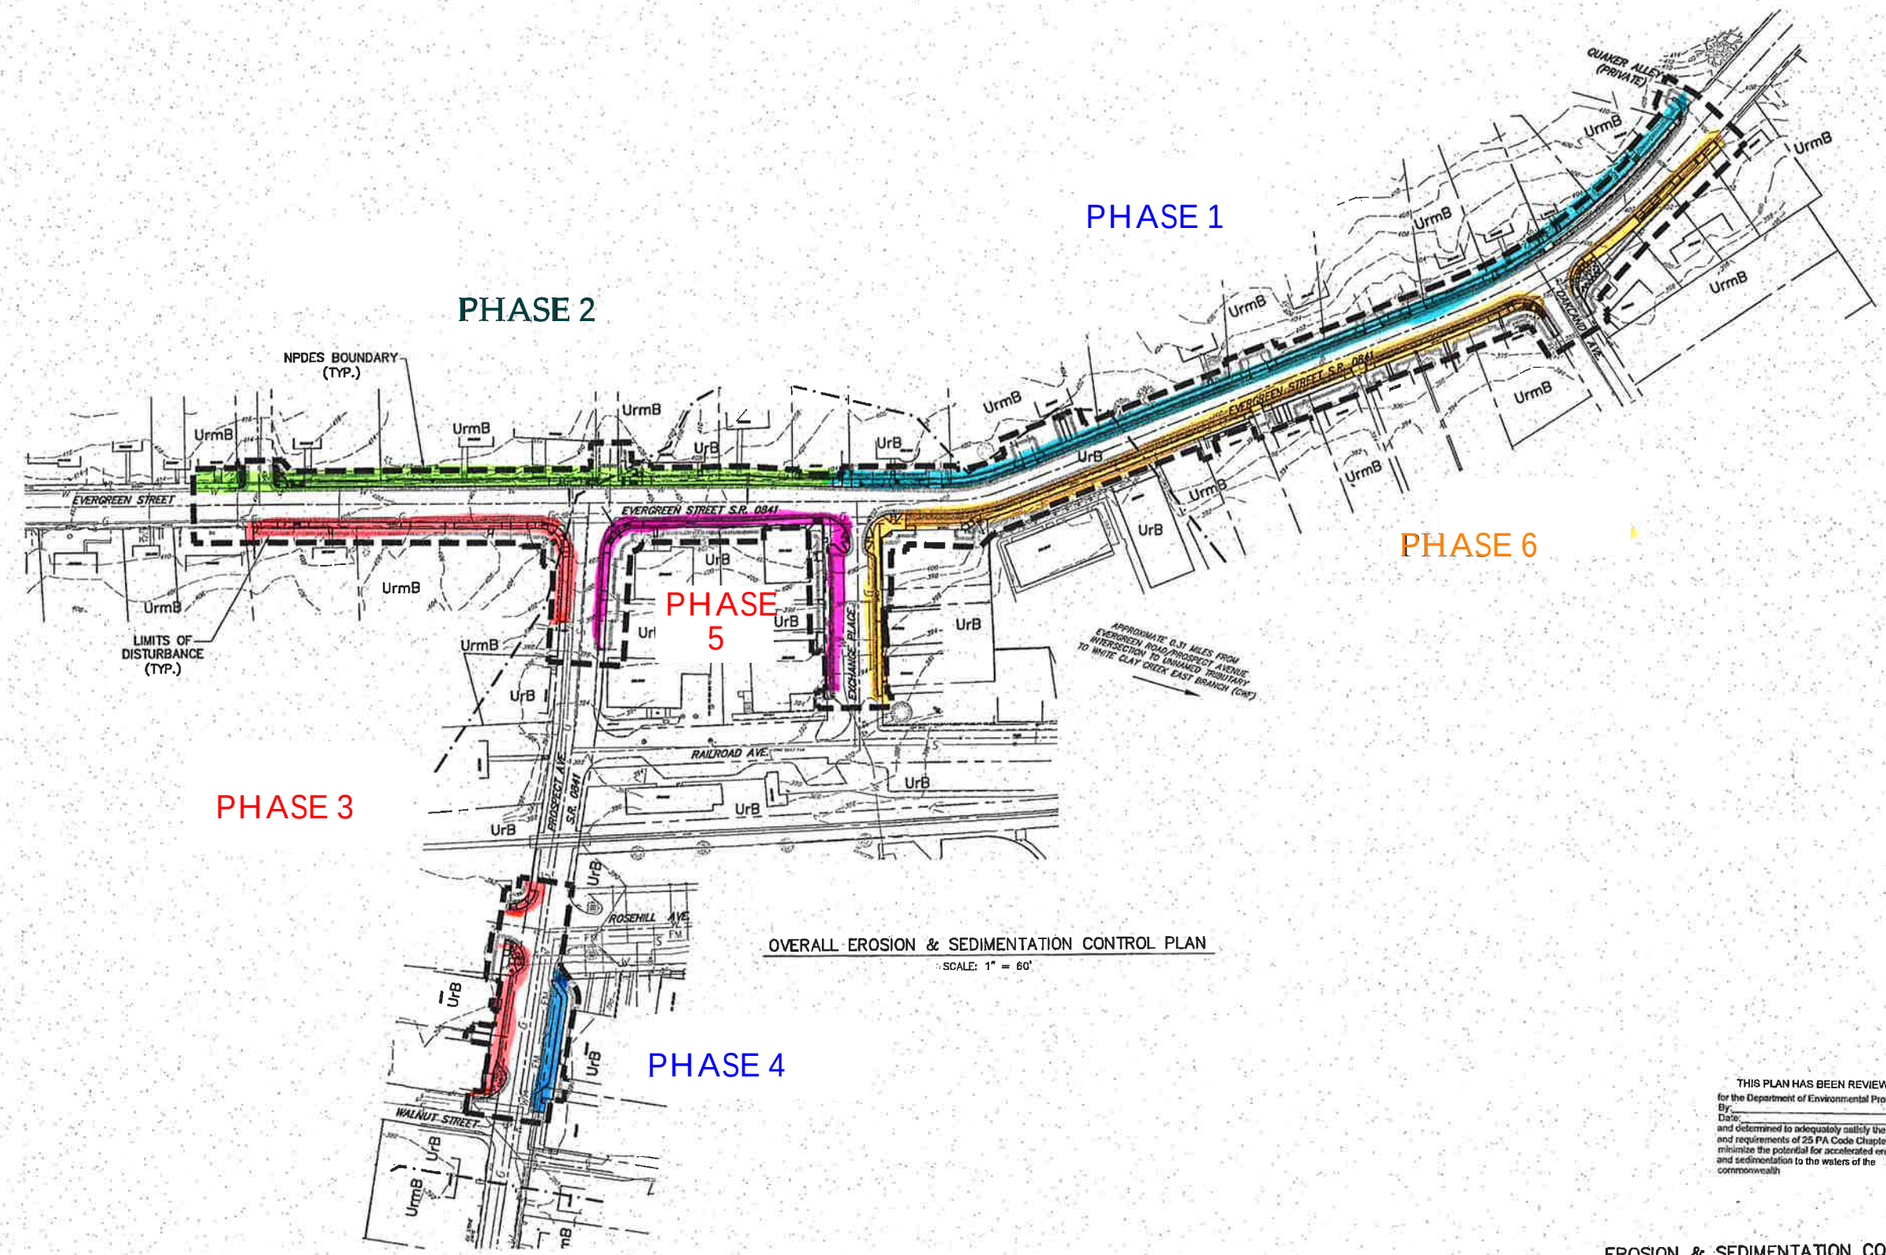


OVERALL EROSION & SEDIMENTATION CONTROL PLAN

SCALE: 1" = 60'

THIS PLAN HAS BEEN REVIEWED
for the Department of Environmental Protection
By:
Date:
and determined to adequately satisfy the purpose and requirements of 25 PA Code Chapter 102, to minimize the potential for accelerated erosion and sedimentation to the waters of the commonwealth

GRAPHIC SCALE

60' 0 30' 60' 120' 240'

1" = 60'

Note:

Existing contours are LIDAR provided contours from www.pasda.psu.edu (Panel Number 19002500PAS).

THIS DOCUMENT IS THE PROPERTY OF HANOVER ENGINEERING ASSOCIATES, INC. ANY USE OF A COPY OF THIS DOCUMENT THAT DOES NOT CONTAIN AN ORIGINAL SEAL AND SIGNATURE IS STRICTLY PROHIBITED. THIS DOCUMENT IS NOT PUBLISHED AND ALL RIGHTS ARE RESERVED BY HANOVER ENGINEERING ASSOCIATES, INC. THIS PLAN HAS BEEN SEALED WITH EITHER A RED INK SEAL OR A CRIMP SEAL. IF NEITHER APPEARS ON THIS PLAN, POSSIBLE REPRODUCTIONS OR ALTERATIONS MAY HAVE BEEN MADE WITHOUT THE APPROVAL OR KNOWLEDGE OF THE SIGNATORY.

SEAL 11/23/15

| NO. | REVISIONS | DATE |
|---|---|---|
| | | |

EROSION & SEDIMENTATION CONTROL PLAN

HOMETOWN STREETS

WEST GROVE BOROUGH
CHESTER COUNTY
PENNSYLVANIA

DRAWN BY: ERK
CHECKED BY: RJL
DATE: 11-06-2013
SCALE: 1" = 60'
PROJECT NO. WGB05-26
SHEET NO. 3 OF 8

Hanover Engineering Associates, Inc
20 C Snyder Lane
Ephrata, PA 17522-9101
717.721.7444
Fax 717.721.7447